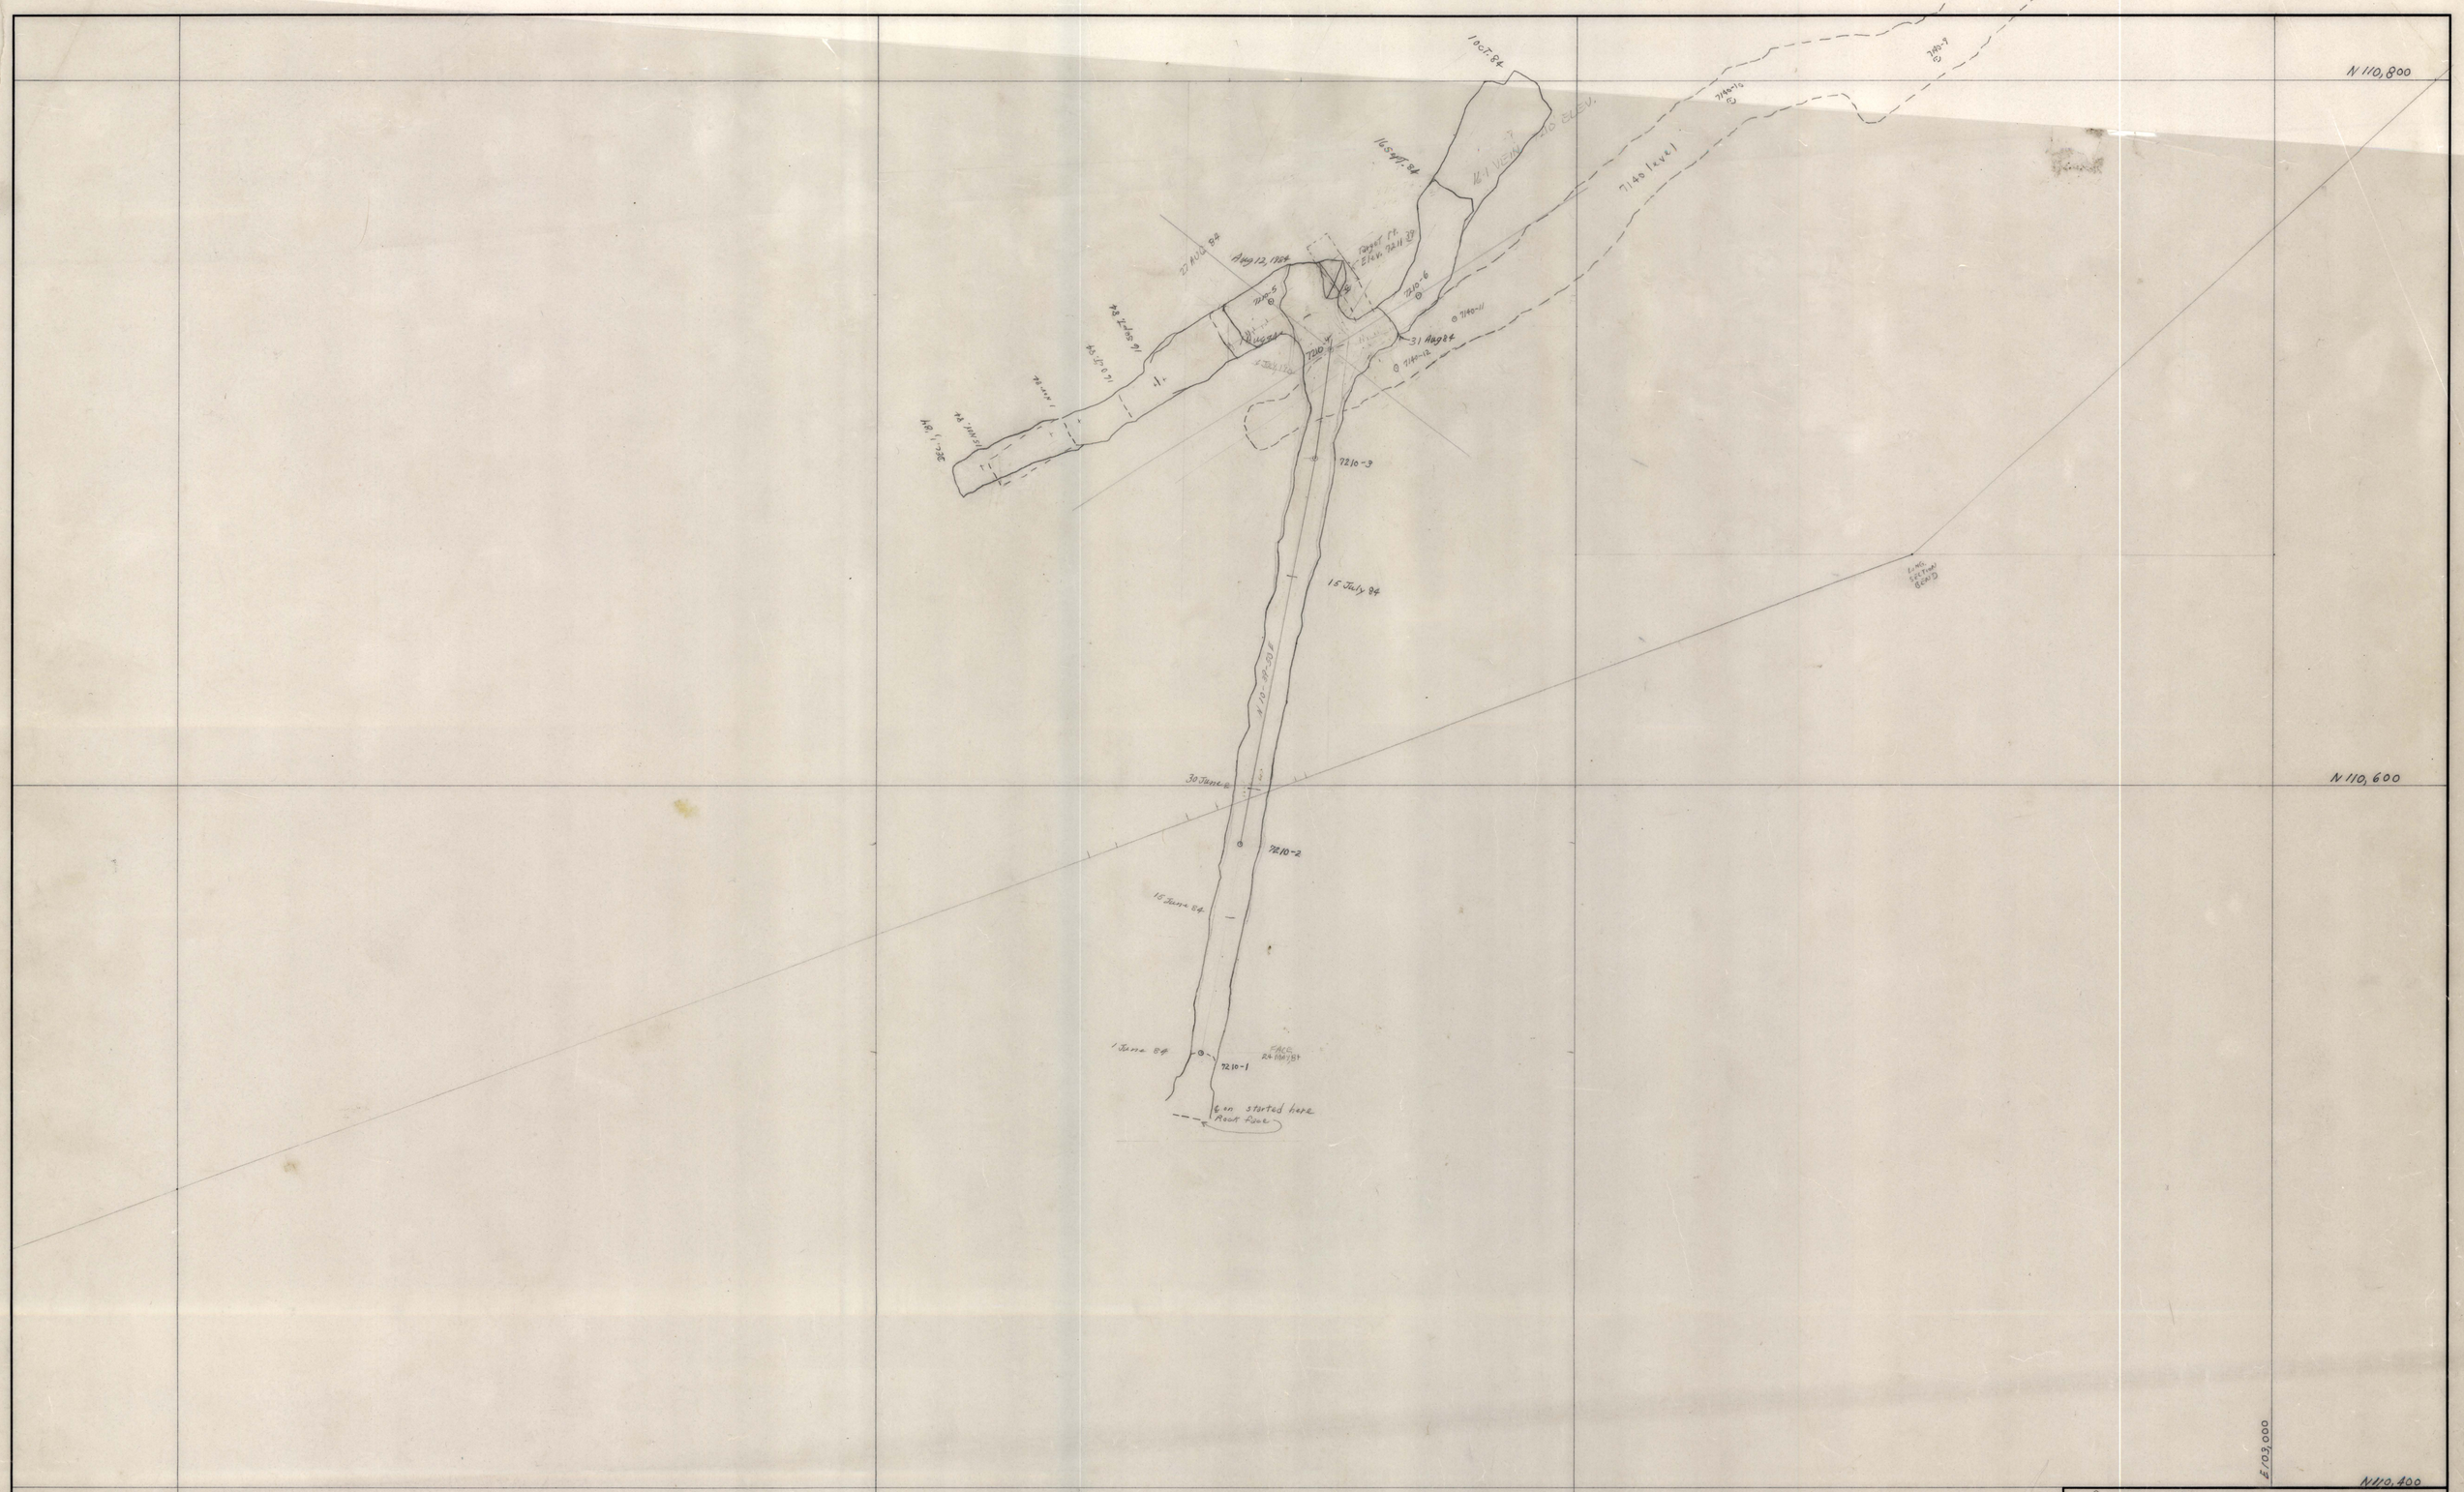

Sunshine Mining Co. 16 to 1 mine

construction Drawing	SCALE 1"=20'	DRAWN BY AAA / REVISED
7210 Portal & Adit & S.W. stope Drift		
DATE May 1984	APPROVED BY	DRAWING NUMBER

K+E ALBANENE ® 10 5455 ARCHITECTS' STANDARD FORM
MADE IN U.S.A.
3860 60003434